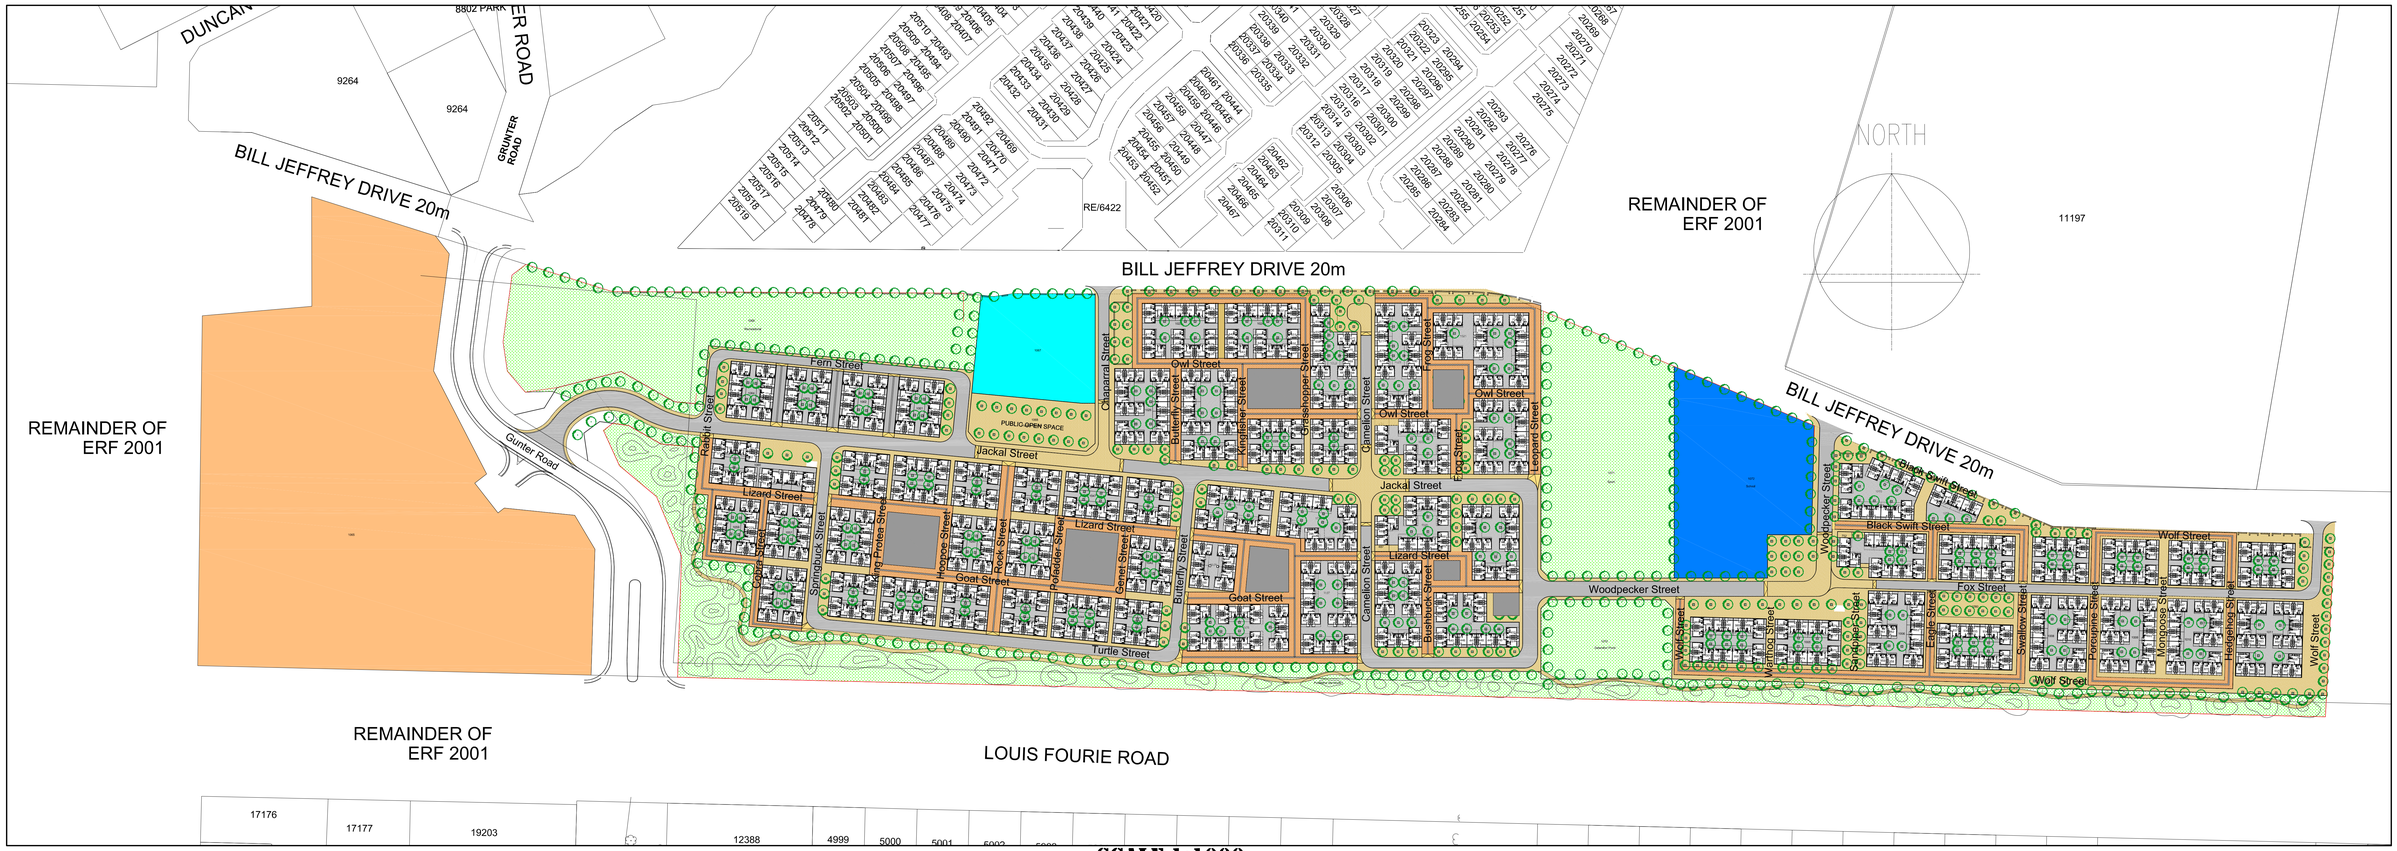

SCALE 1:1000

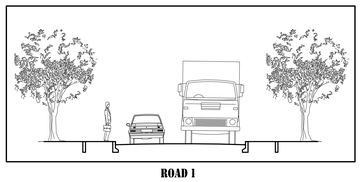

ROAD 1

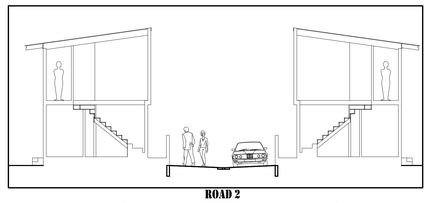

ROAD 2

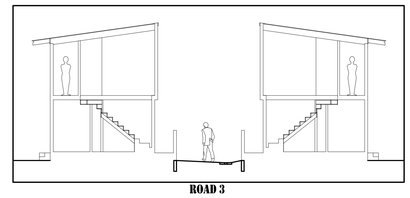

ROAD 3

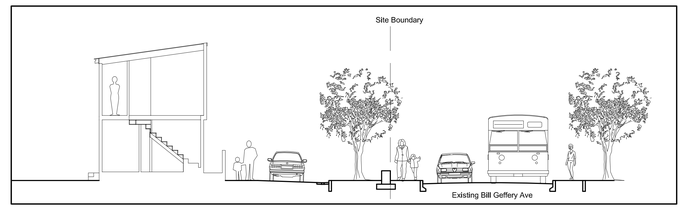

ROAD 4

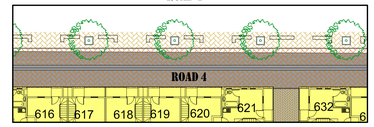

FENCE AROUND SITE
TOTAL LENGTH = 1550M

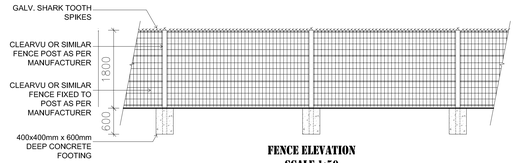

FENCE ELEVATION
SCALE 1:50

FENCE PLAN
SCALE 1:50

MOSSEL BAY

LOUIS FOURIE DEVELOPMENT

SITE DEVELOPMENT PLAN

JSA Associates
Architects & Urban Designers
Tel: +2721 788 1421
Fax 0865 453 909
e-mail: admin@jsa-architects.co.za
5 Nitrick Street
Lakeside
7945

DRAWINGS FOR TENDER

NO.	DATE	REVISION DESCRIPTION	BY	TO
A	26-10-2018	Issued For Tender	JSA	

JSA PROJECT No.
18/01/LF

CONTRACT No

SHEET NUMBER	DISCIPLINE	LOCATION	SCALE
Sheet 1 of 1	ARCHITECTURAL	ZZ	AS SHOWN
ORIGINATOR	**VOLUME / SYSTEM**	**TYPE**	**ROLE**
JSA	00	DR	AX

DRAWING No.
LFH-JSA-00-ZZ-DR-AX-2440

REV. **A**

DESIGNED	DRAWN	DRAWING CHECKED
Jac Snyman	**Morne Damon**	**Herman Potgieter**
DATE 26-10-2018	DATE 26-10-2018	DATE 26-10-2018

PROJ. PRINCIPAL / APPROVED